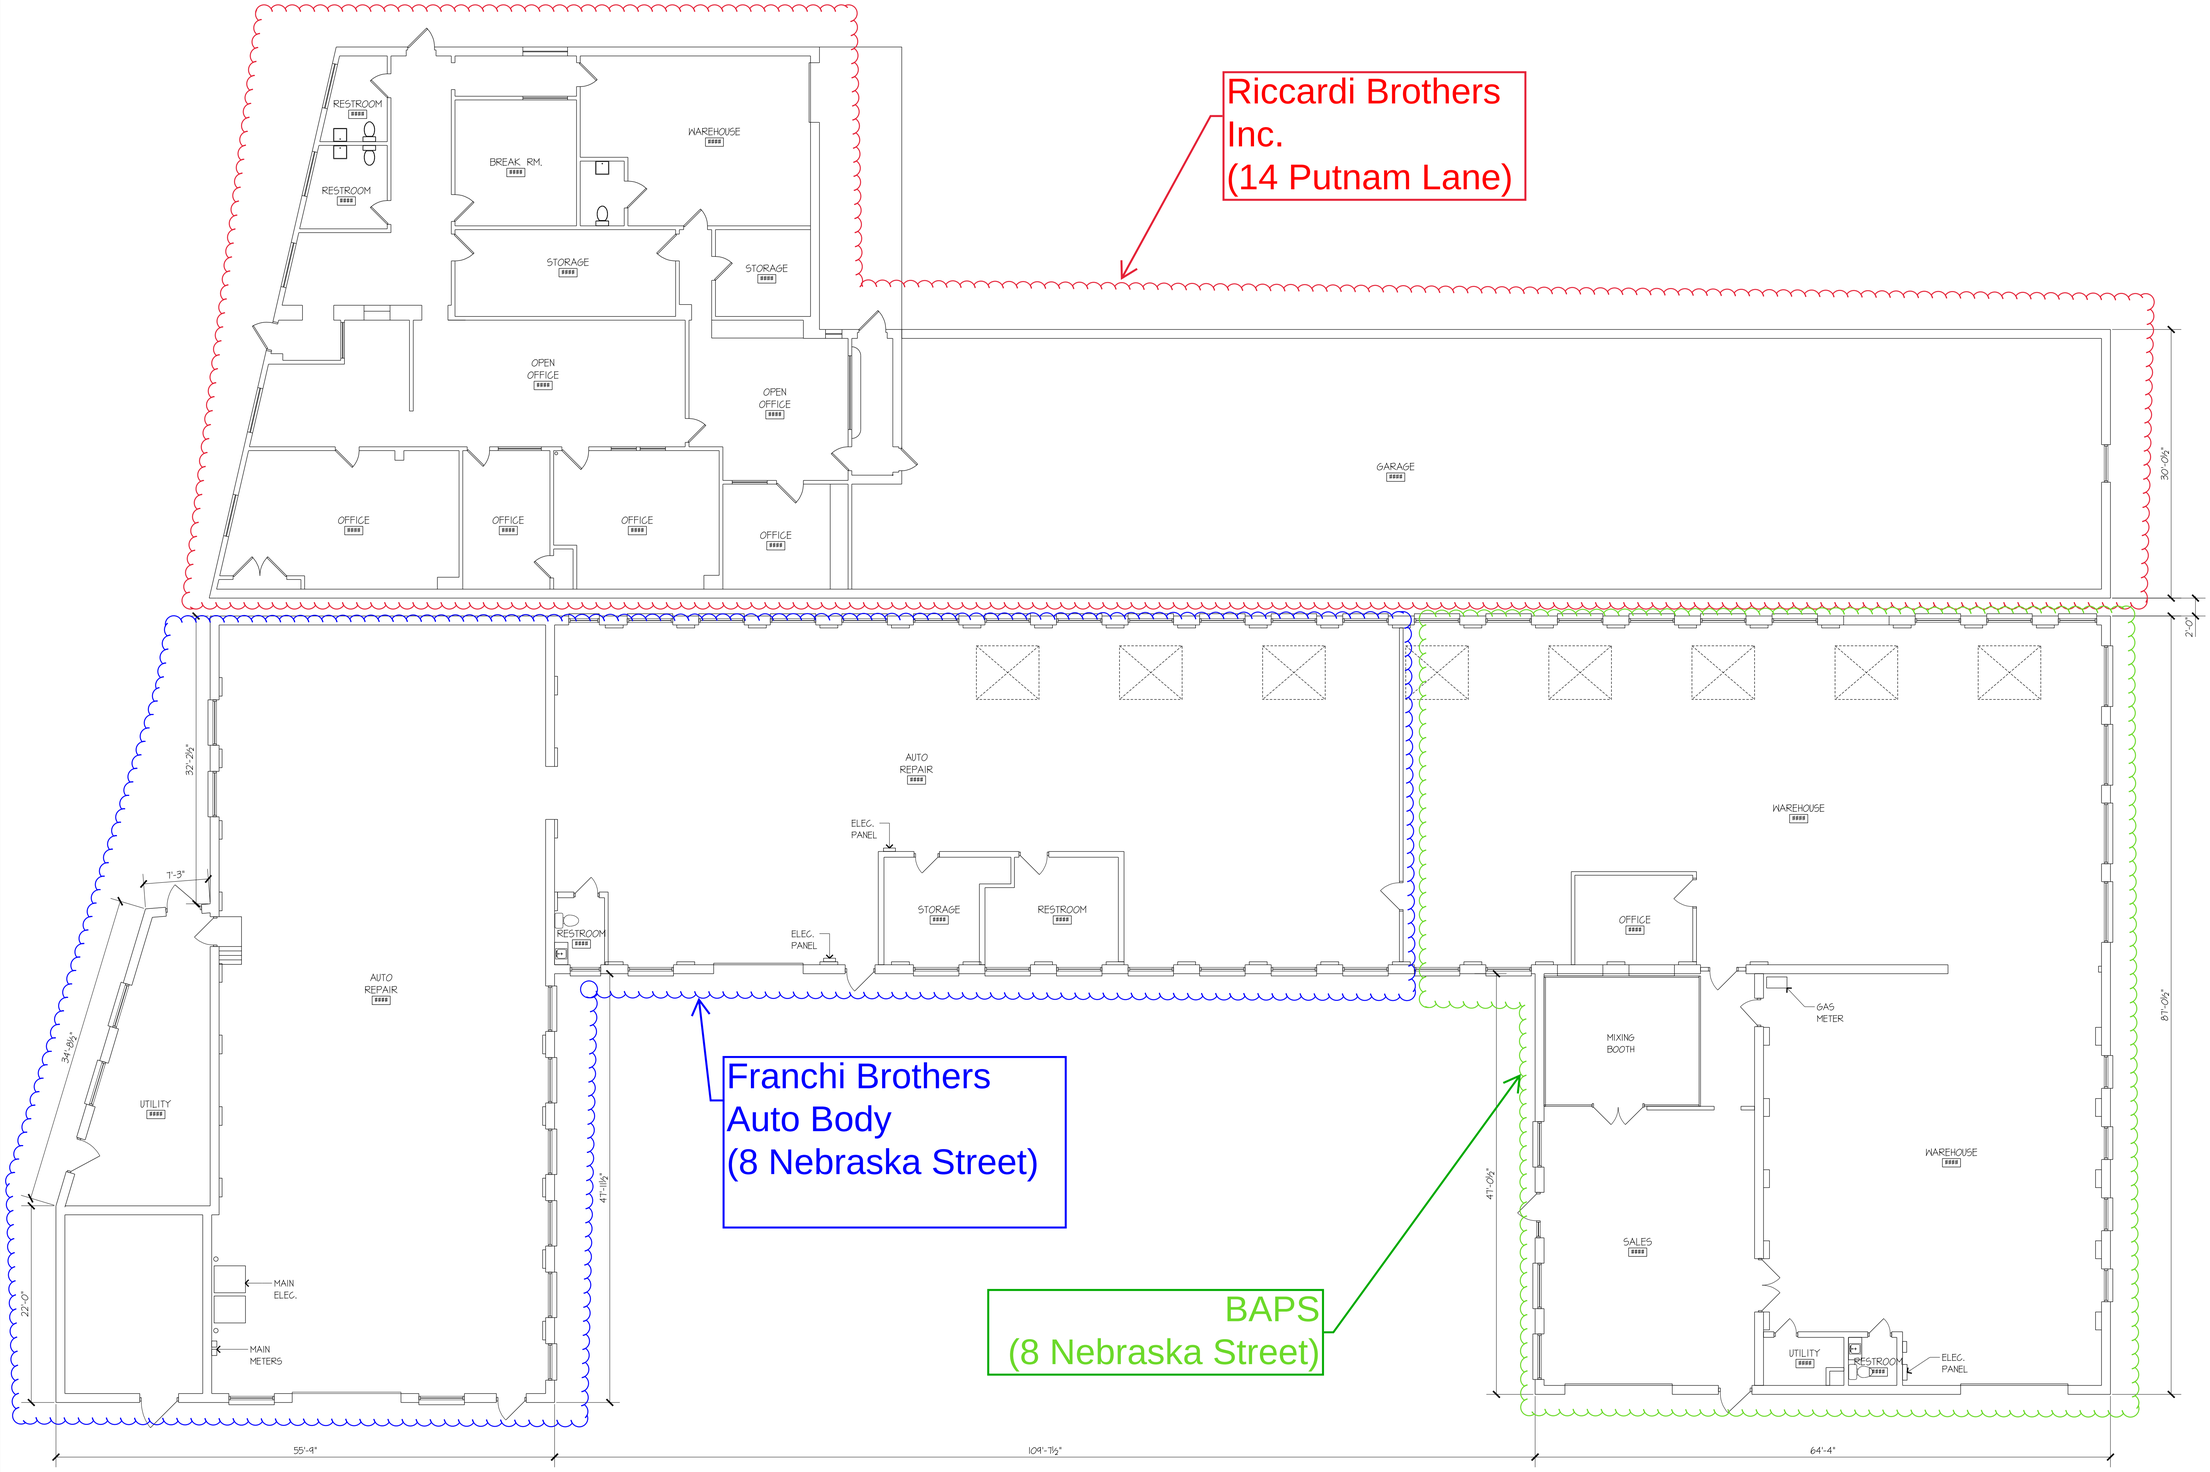

1 MAIN LEVEL FLOOR PLAN

SCALE: 1/8" = 1'-0"

Franchi Bros. Auto Body SINCE 1919

8 Nebraska Street
Worcester, MA 01604

New Construction / Renovation

J FERRERA ASSOCIATES INC.
Architecture • Design • Planning
2 Fern Lane - Sterling, MA 01564
tel:(978) 407-8848
email: jaferrera@comcast.net

McCARTY companies
Total Project Solutions
From Concept to Completion
42 Tucker Drive - Leominster, MA 01453
Tel: 978.534.8727

PROGRESS PRINT

FOR PROGRESS REVIEW AND ESTIMATING PURPOSES ONLY

NO.	DATE	DESCRIPTION

SHEET TITLE:

EXISTING CONDITIONS FLOOR PLAN

Job No.:	24051
FILE:	
DRAWN:	
SCALE :	AS NOTED
DATE:	05/06/2024

SHEET IDENTIFICATION:

A-101